V 1.8

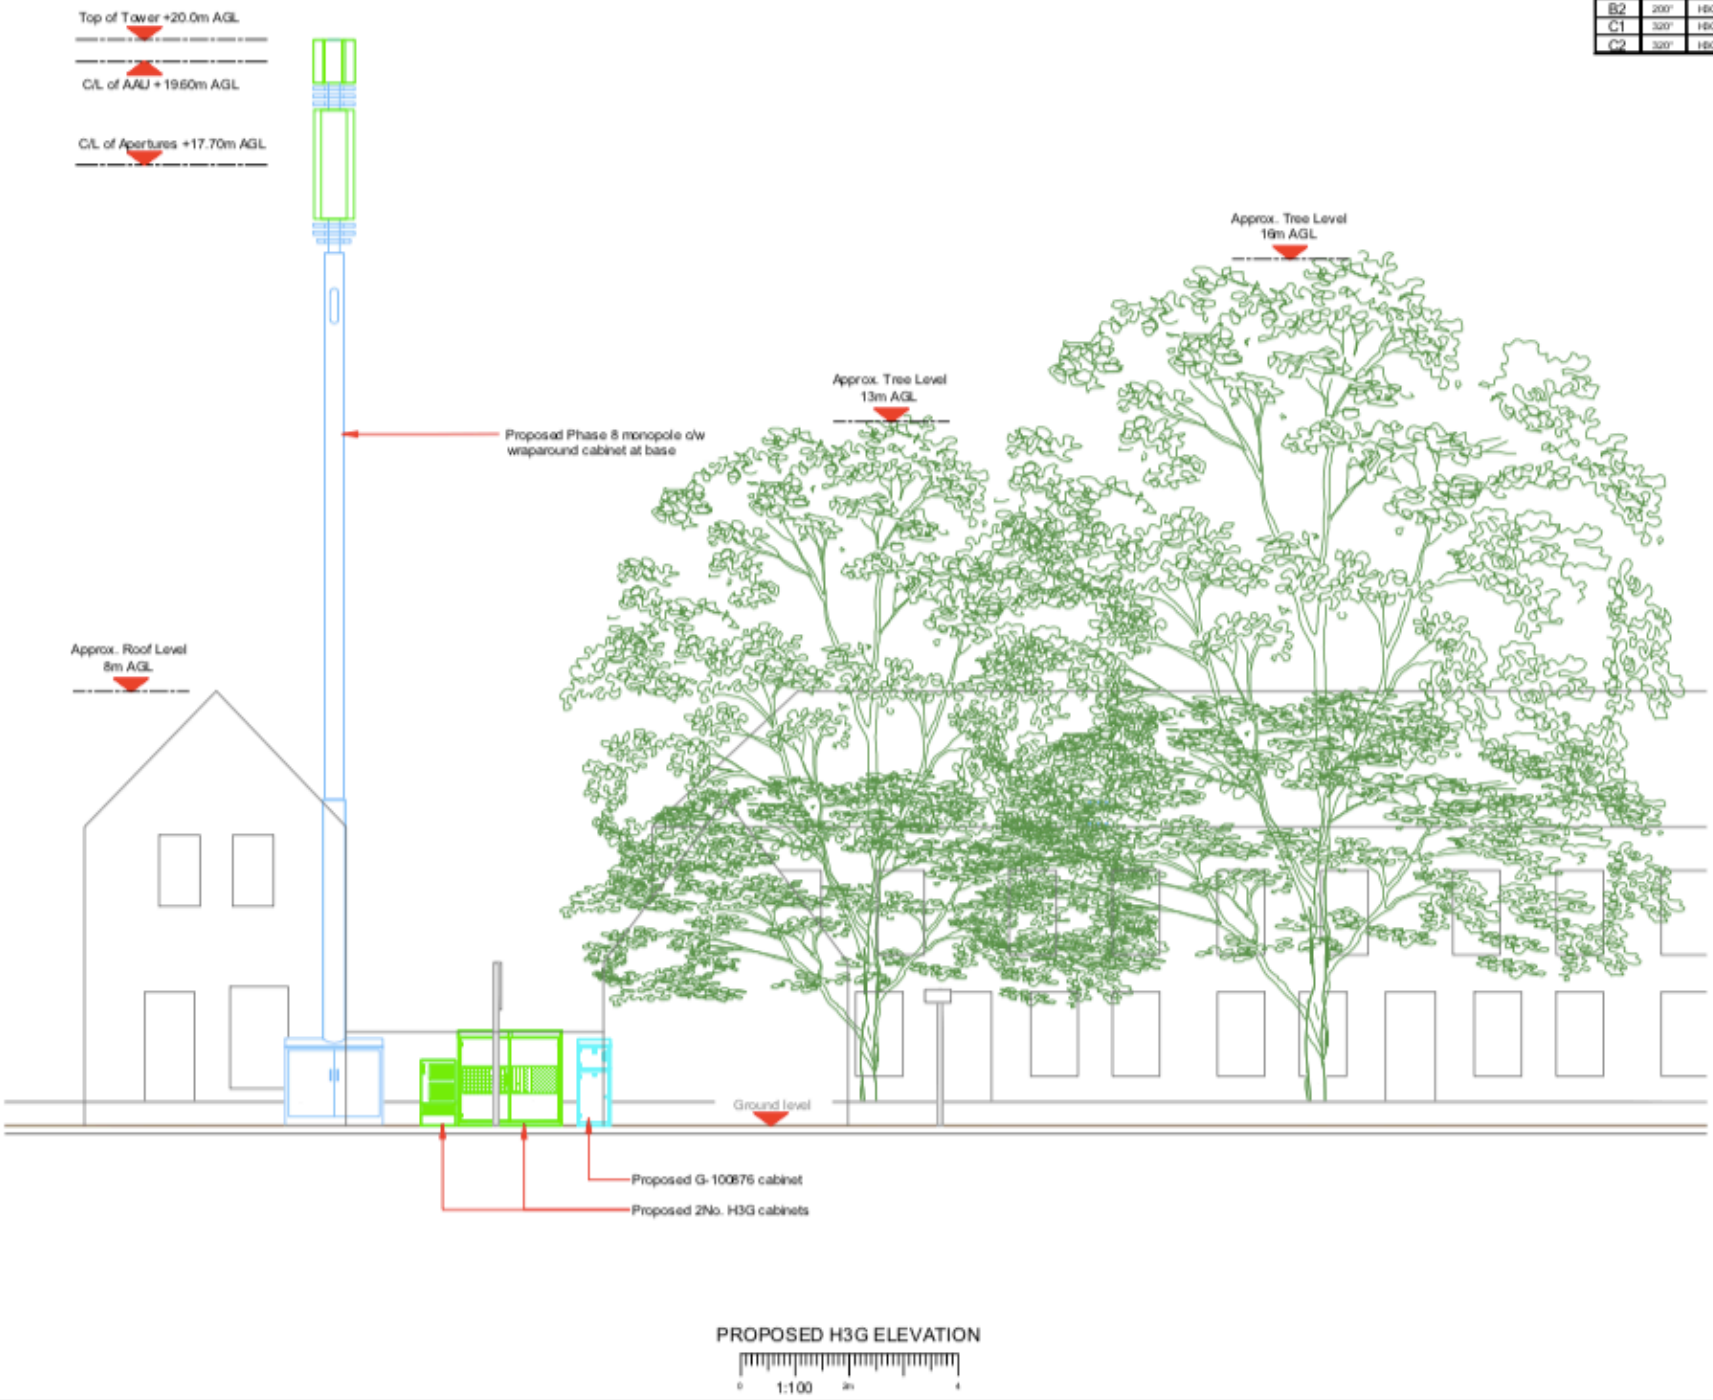
Top of Tower +20.0m AGL
C/L of AAU +19.60m AGL
C/L of Apertures +17.70m AGL
Approx. Tree Level 16m AGL
Approx. Tree Level 13m AGL
Proposed Phase 8 monopole c/w wraparound cabinet at base
Approx. Roof Level 8m AGL
Ground level
Proposed G-100876 cabinet
Proposed 2No. H3G cabinets
1:100
0
2m
4

PROPOSED H3G ELEVATION

Antenna Aperture ID	Proposed 4G/5G Bearing	Operator: Shared/ EE/H3G
A1	80°	H3G
A2	80°	H3G
B1	200°	H3G
B2	200°	H3G
C1	320°	H3G
C2	320°	H3G

NOTES:

1. ALL DIMENSIONS IN MM UNLESS OTHERWISE NOTED.

Master	MBNL / EE / H3G	Project	Purpose of Issue	Issue
M001	MBNL	H3G 5G UNILATERAL	Planning	A

		Revision / Upgrade Description
Date	30/10/2020	First Issue - Site nomination dated: TBC
Drawn	CDN	
Checked	DH	
Approved	SD	

Hutchison 3G UK Limited
Star House, 20 Grenfell Road
Maidenhead, SL6 1EH
Tel: 01628 765 000
Fax: 01628 765 001

H3G Base Station Information line:
0845 6043000
Available 8am-6pm Monday to Friday

Design Consultant & Principal Contractor:

WHP Telecoms
Unit 1 Maple Park,
Low Fields Avenue, Leeds
LS12 6HH

Tel: 01133023550
e-mail: info@whptelecoms.com

Site Name:
OULTON ROAD

Site ID:
HGY10703

Address:
OULTON ROAD,
SEVEN SISTERS,
WEST GREEN,
LONDON,
N15 5PY

Title:
260 PROPOSED H3G ELEVATION

Project:
H3G 5G UNILATERAL

Purpose of Issue:
PLANNING

EE Cell ID	MBNL Cell ID	3UK Cell ID
N/A	N/A	N/A

Master Drawing No: HGY10703_M001
Issue: A

100mm
50mm
10mm